SWIMMING POOL NOTE
NEW SWIMMING POOL SAFETY AS PER SABS 1390 OF 1983, SABS 0134 AND SABS 10400 –D.
ALL SITE WALLS TO BE 1800 MM HIGH.
ALL GATES WITH ENTRANCE TO SITE TO BE SELF CLOSING AND LOCKING.
NO HOLE IN WALL, FENCE OR GATE TO PERMIT PASSAGE OF A 100 MM BALL.

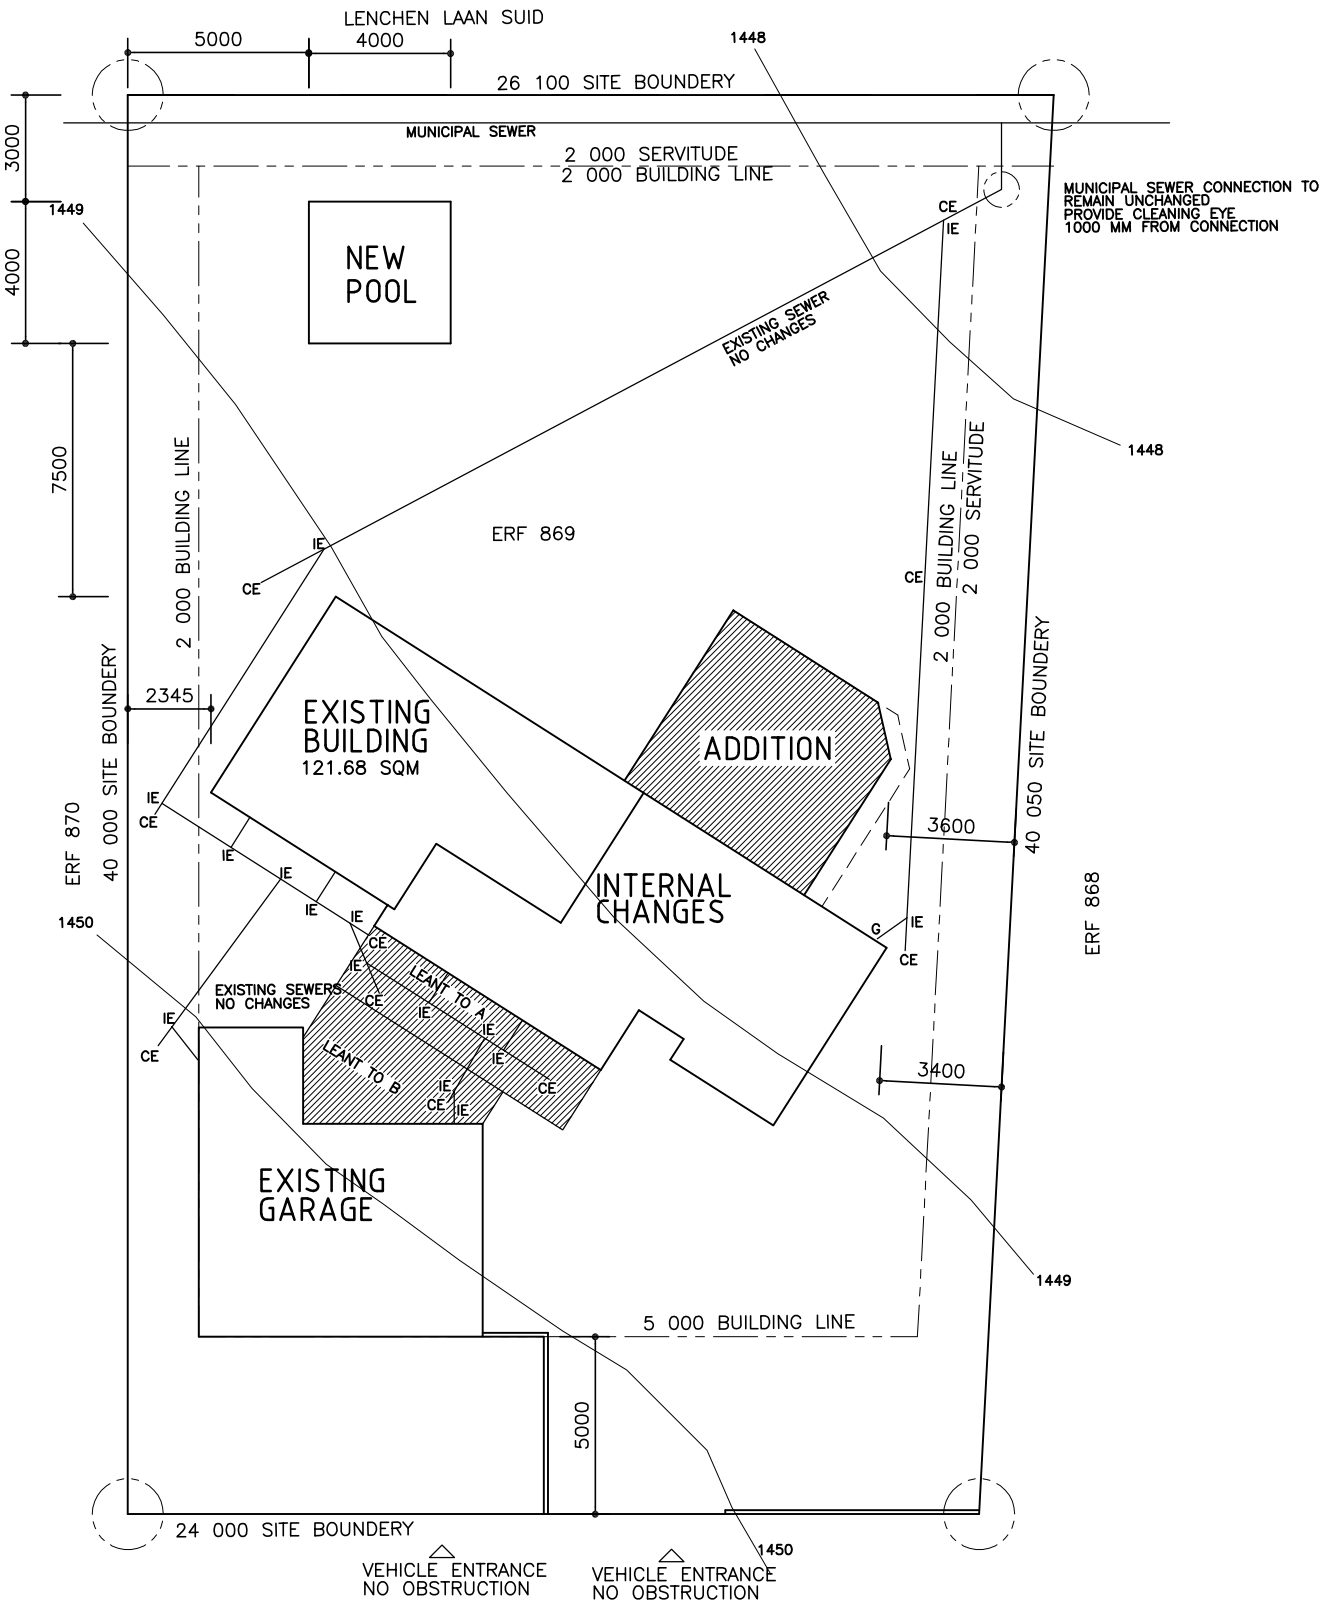

30 BLACKBERRY STREET

SITE PLAN

SCALE 1:200